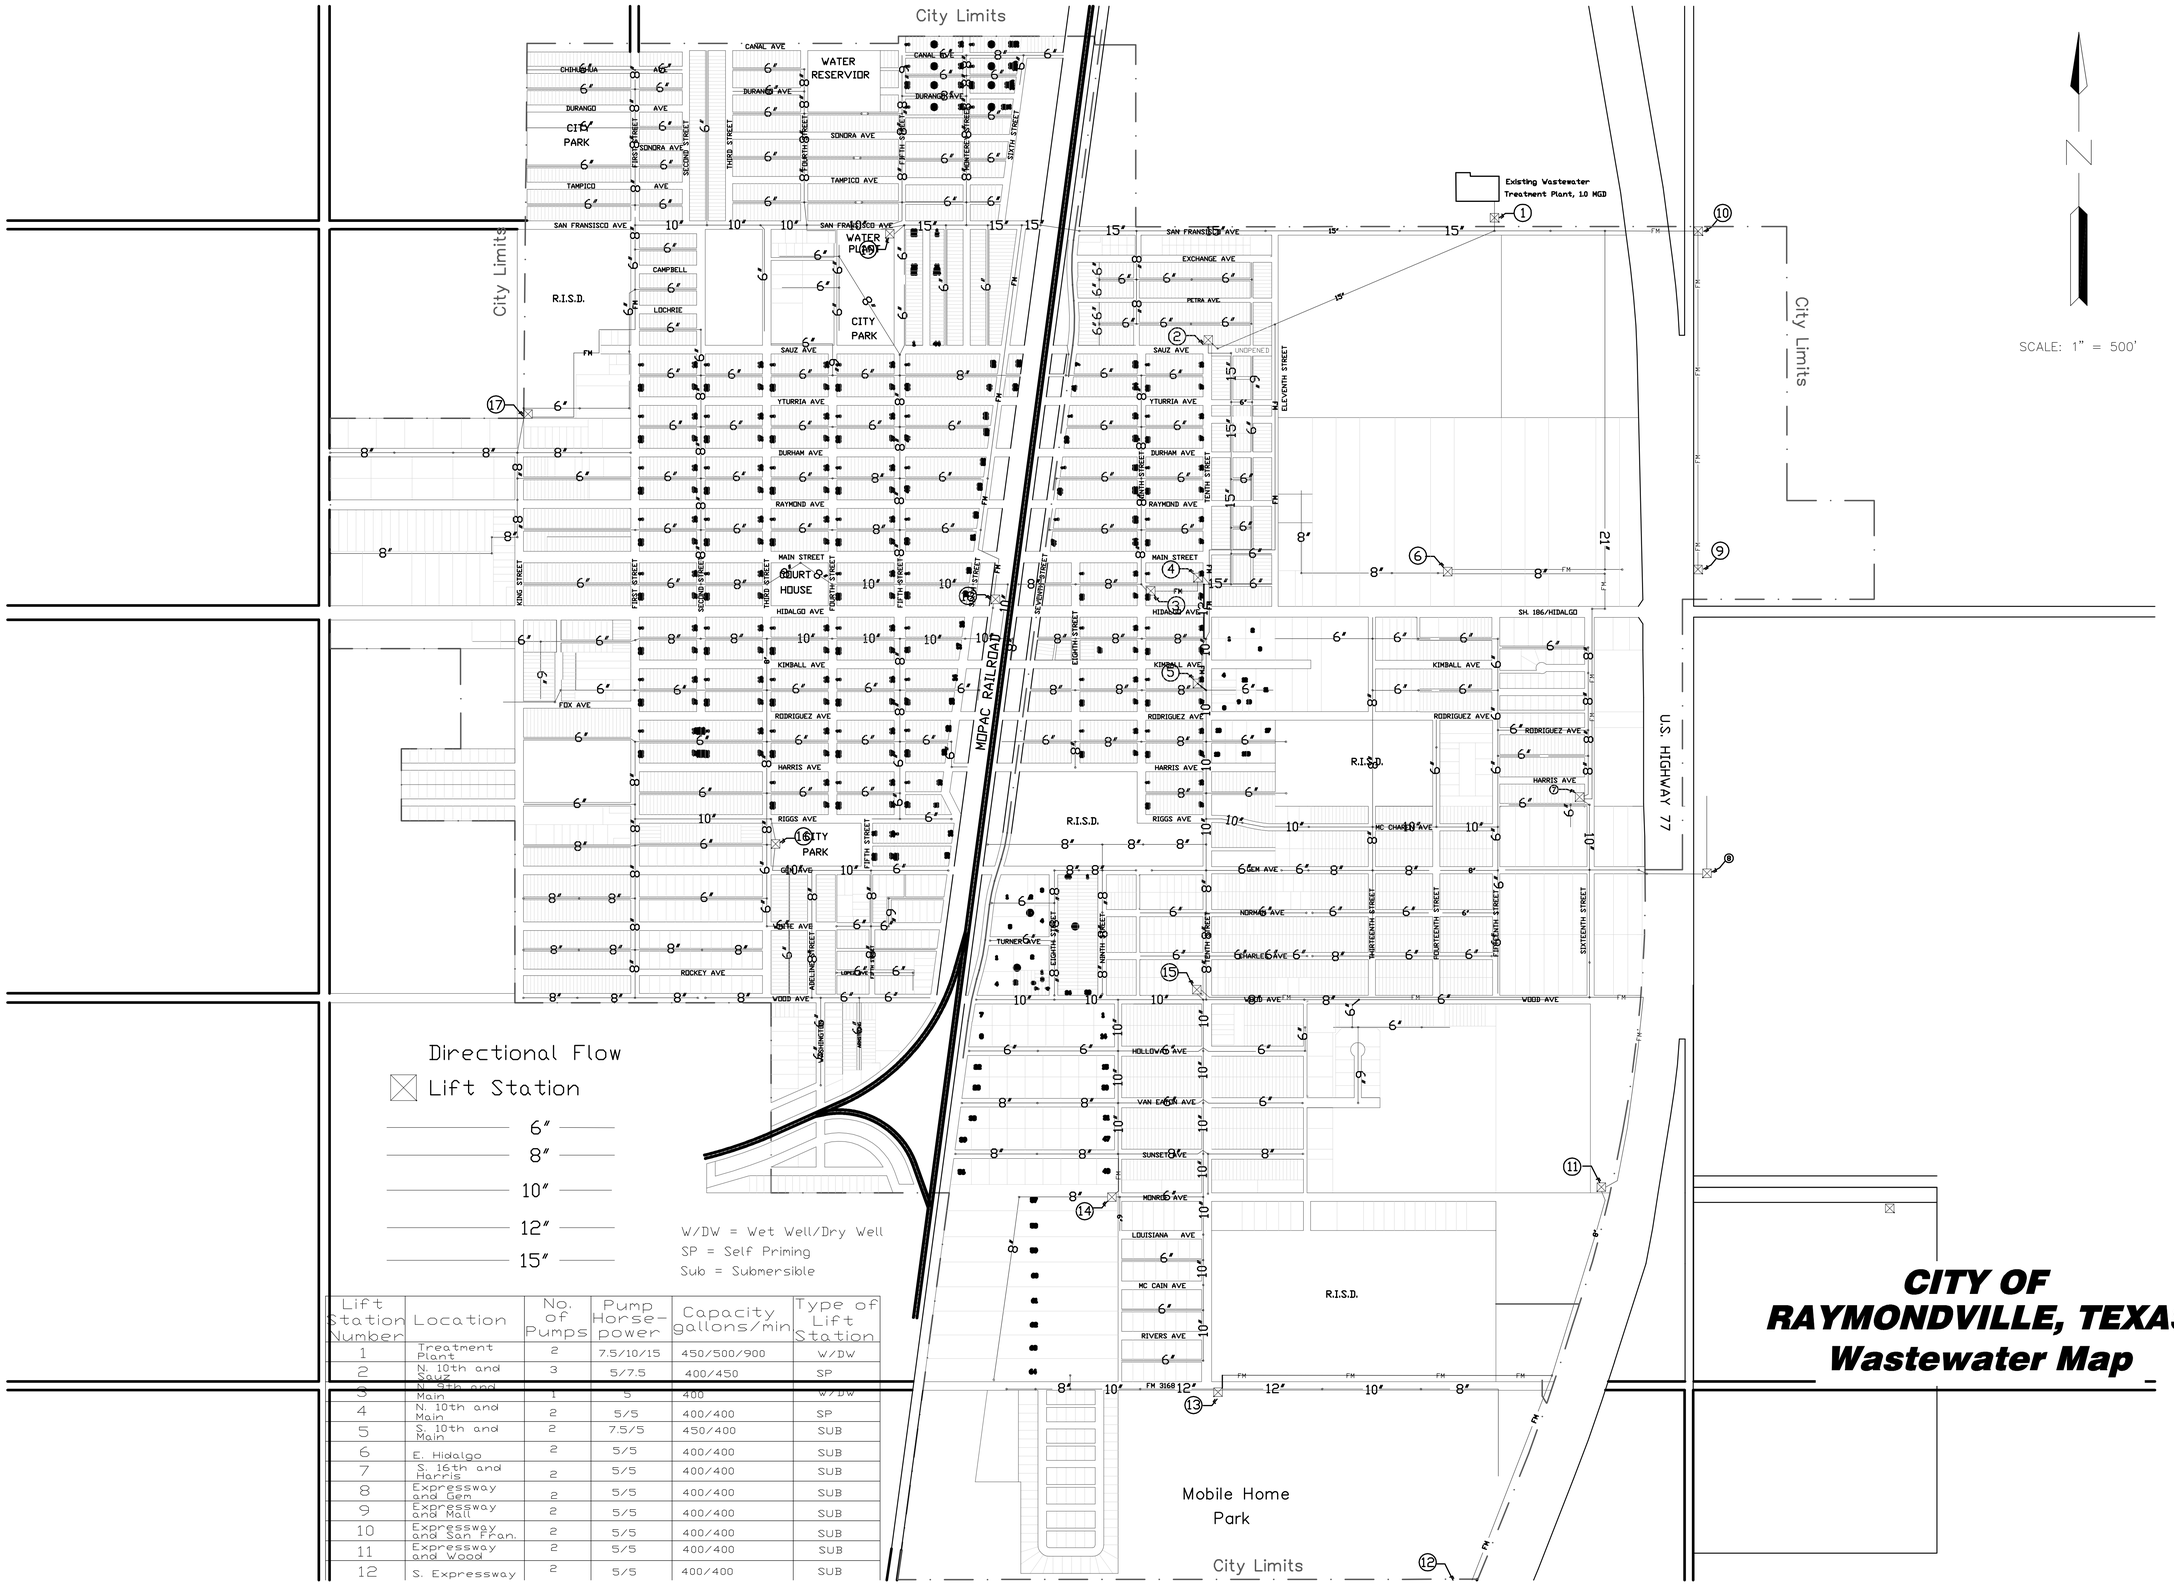

Lift Station Number	Location	No. of Pumps	Pump Horse-power	Capacity gallons/min	Type of Lift Station
1	Treatment Plant	2	7.5/10/15	450/500/900	W/DW
2	N. 10th and Sauz	3	5/7.5	400/450	SP
3	N. 5th and Main	1	5	400	W/DW
4	N. 10th and Main	2	5/5	400/400	SP
5	S. 10th and Main	2	7.5/5	450/400	SUB
6	E. Hidalgo	2	5/5	400/400	SUB
7	S. 16th and Harris	2	5/5	400/400	SUB
8	Expressway and Gem	2	5/5	400/400	SUB
9	Expressway and Mall	2	5/5	400/400	SUB
10	Expressway and San Fran.	2	5/5	400/400	SUB
11	Expressway and Wood	2	5/5	400/400	SUB
12	S. Expressway	2	5/5	400/400	SUB

CITY OF RAYMONDVILLE, TEXAS
Wastewater Map

Checked By:
Approved By:
Drawn By:
Date:

Revisions:

NO.	DESCRIPTION	DATE

GUZMAN & MUÑOZ
ENGINEERING AND SURVEYING, INC.
HARLINGEN - MERCEDES - McALLEN

☐ 913 E. Harrison, Suite 14
Harlingen, Texas 78550
Phone: (956) 425-1330
Fax: (956) 425-1665

☒ 2020 E. Expressway 83
Mercedes, Texas 78570
Phone: (956) 565-4697
Fax: (956) 565-4636

☐ 1100 Jasmine Ave. Suite 107
McAllen, Texas 78501
Phone: (956) 682-3812
Fax: (956) 682-3813

TEXAS REGISTERED ENGINEERING FIRM F-8017

Project No. P556

Sheet 1 Of 1

File Name:

USE EXPRESSLY AGREED TO ITS COMMON LAW COPYRIGHT AND OTHER PROPERTY RIGHTS IN THIS DOCUMENT. THIS DOCUMENT SHALL NOT BE REPRODUCED, COPIED, CHANGED OR DISCLOSED IN ANY FORM OR MANNER WHATSOEVER WITHOUT FIRST OBTAINING THE EXPRESSED WRITTEN CONSENT OF GM&E © 2011